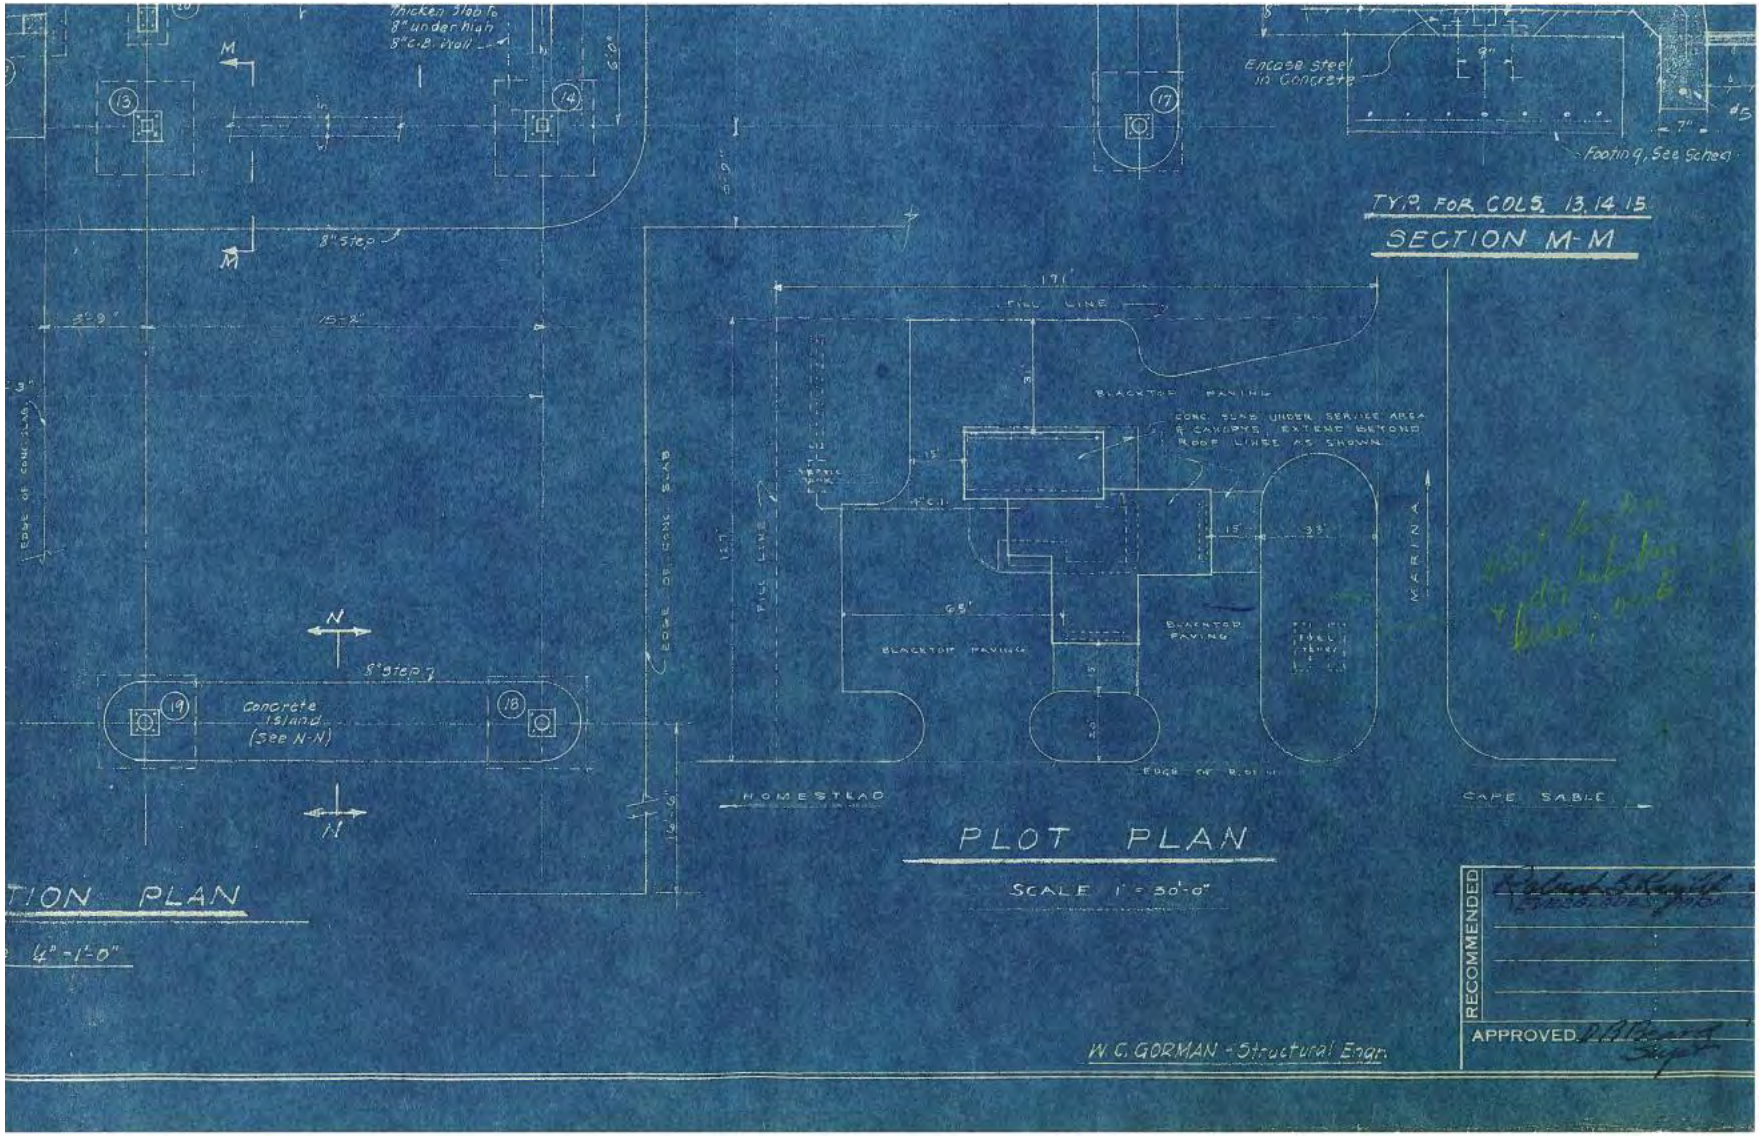

Thicken Slab to 8" under high 8" C.B. Wall
Encase Steel in Concrete
Footing, See Sched
TYP. FOR COLS. 13, 14, 15
SECTION M-M
8" Step
171'
FILL LINE
BLACKTOP PAVING
CONC. SLAB UNDER SERVICE AREA & CANOPYS EXTEND BEYOND ROOF LINES AS SHOWN
EDGE OF CONC. SLAB
MARINA
65'
BLACKTOP PAVING
BLACKTOP PAVING
8" Step
Concrete Island (See N-N)
HOMESTEAD
CAPE SABLE
PLOT PLAN
SCALE 1" = 30'-0"
TION PLAN
4" - 1'-0"
W. C. GORMAN - Structural Engr.
RECOMMENDED
APPROVED

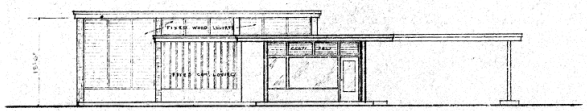

WEST ELEVATION

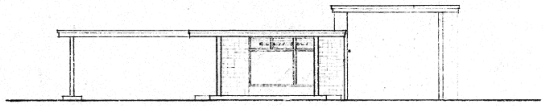

SOUTH ELEVATION

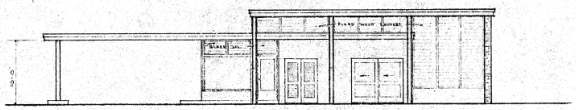

EAST ELEVATION

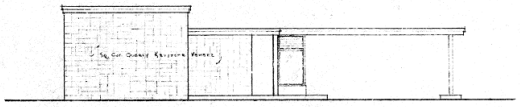

NORTH ELEVATION

APPROACH FROM NORTH

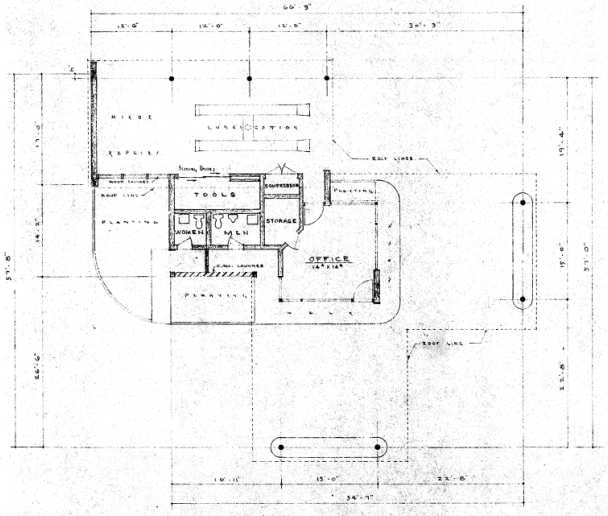

FLOOR PLAN

1/8" = 1'-0"

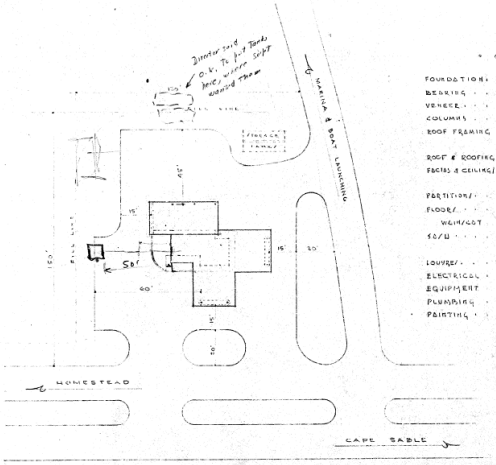

SUGGESTED PLOT PLAN

1" = 30'-0"

GENERAL NOTES

FOUNDATIONS: SPREAD FOOTINGS & ISOLATED PIERS.
BEARING: 8"x8"x16" CONCRETE BLOCK. FIXED CONCRETE LOUVRES.
VENEER: SQUARE CUT NATIVE KEYSTONE 1¼" THICK. WEEK INDICATED.
COLUMNS: 6" ROUND PIPE COLUMN. WELDED PLATE TOP & BOTTOM.
ROOF FRAMING: WF STEEL BEAMS COL. TO COL. BAR JOISTS 4'-0" O.C. INTERMEDIATE FRAMING.
ROOF & ROOFING: 2" INSULROCK ON BULB TEES. ROOFING 4 PLY FELT & GRAVEL.
FACIAS & CEILINGS: GALV. METAL LATH OR CHANNELS WIRED TO BAR JOISTS. STUCCO FINISH.
PARTITIONS: FRAME ROCKLATH & PLASTER.
FLOORS: CONCRETE SLAB. TOILETS CERAMIC TILE.
WAINSCOT: IN LAVATORIES 4'-0" MATT TILE.
SASH: GLASS DALOUXIE IN ALUM FRAMES OVER FIXED LIGHTS IN ALUM. TUBE FRAMES WITH MOLDS.
LOUVRES: FIXED WOOD OR FIXED CONCRETE AS INDICATED
ELECTRICAL: AS REQUIRED
EQUIPMENT: AS REQUIRED
PLUMBING: AS REQUIRED
PAINTING: AS SELECTED

HALF-SIZE REPRODUCTION

PRELIMINARY

SCALE INDICATED

RECOMMENDED
Edward S. Zimmer 5-8-56
CHIEF E.O.D.C.
Daniel S. Beard 5-8-56
SUPERINTENDENT
CLEARED - EVERGLADES PARK G. 5-6-56
CONCESSIONER (KNIGHT)

APPROVED ELBERT COX 5-8-56
REGIONAL DIRECTOR

UNITED STATES
DEPARTMENT OF THE INTERIOR
NATIONAL PARK SERVICE
HARRY L. KECK JR. ARCHITECT
PREPARED BY
162 VALENCIA AVE. CORAL GABLES FLA
OFFICE

SERVICE STATION
TITLE OF DRAWING
FLAMINGO
LOCATION WITHIN AREA
EVERGLADES NATIONAL PARK
NAME OF AREA

ORIENTATION

REVIEWED

OPERATIONS REGION

WASHINGTON

INTERP. REGION

WASHINGTON

COOP. ACTV. REGION

WASHINGTON

DES. & CONST. EASTERN
A. [illegible]
E. [illegible]
L.A. [illegible]
WASHINGTON
A.
E.
L.A.

OTHER

PREPARED
DESIGNED
DRAWN
CHECKED

REVISED
DATE INITIAL

REGION

PCP

SHEET 1 OF 1

DRAWING NO.
NP-EVE
8053-B

DATE MAY 2, 1956

BASIC DATA

To Park Entrance (38 Miles)
To Whitewater Bay
Entry Monument
Buttonwood Canal
Landscape Buffer to Screen New Fueling Station
Existing Main Road and Medians
• (2) In-Bound Lanes
• (1) Out-Bound Lane
Hammock Restoration in Main Park Road Medians
Boat Canal to Maintenance Area
Hammock Restoration in Main Park Road Medians

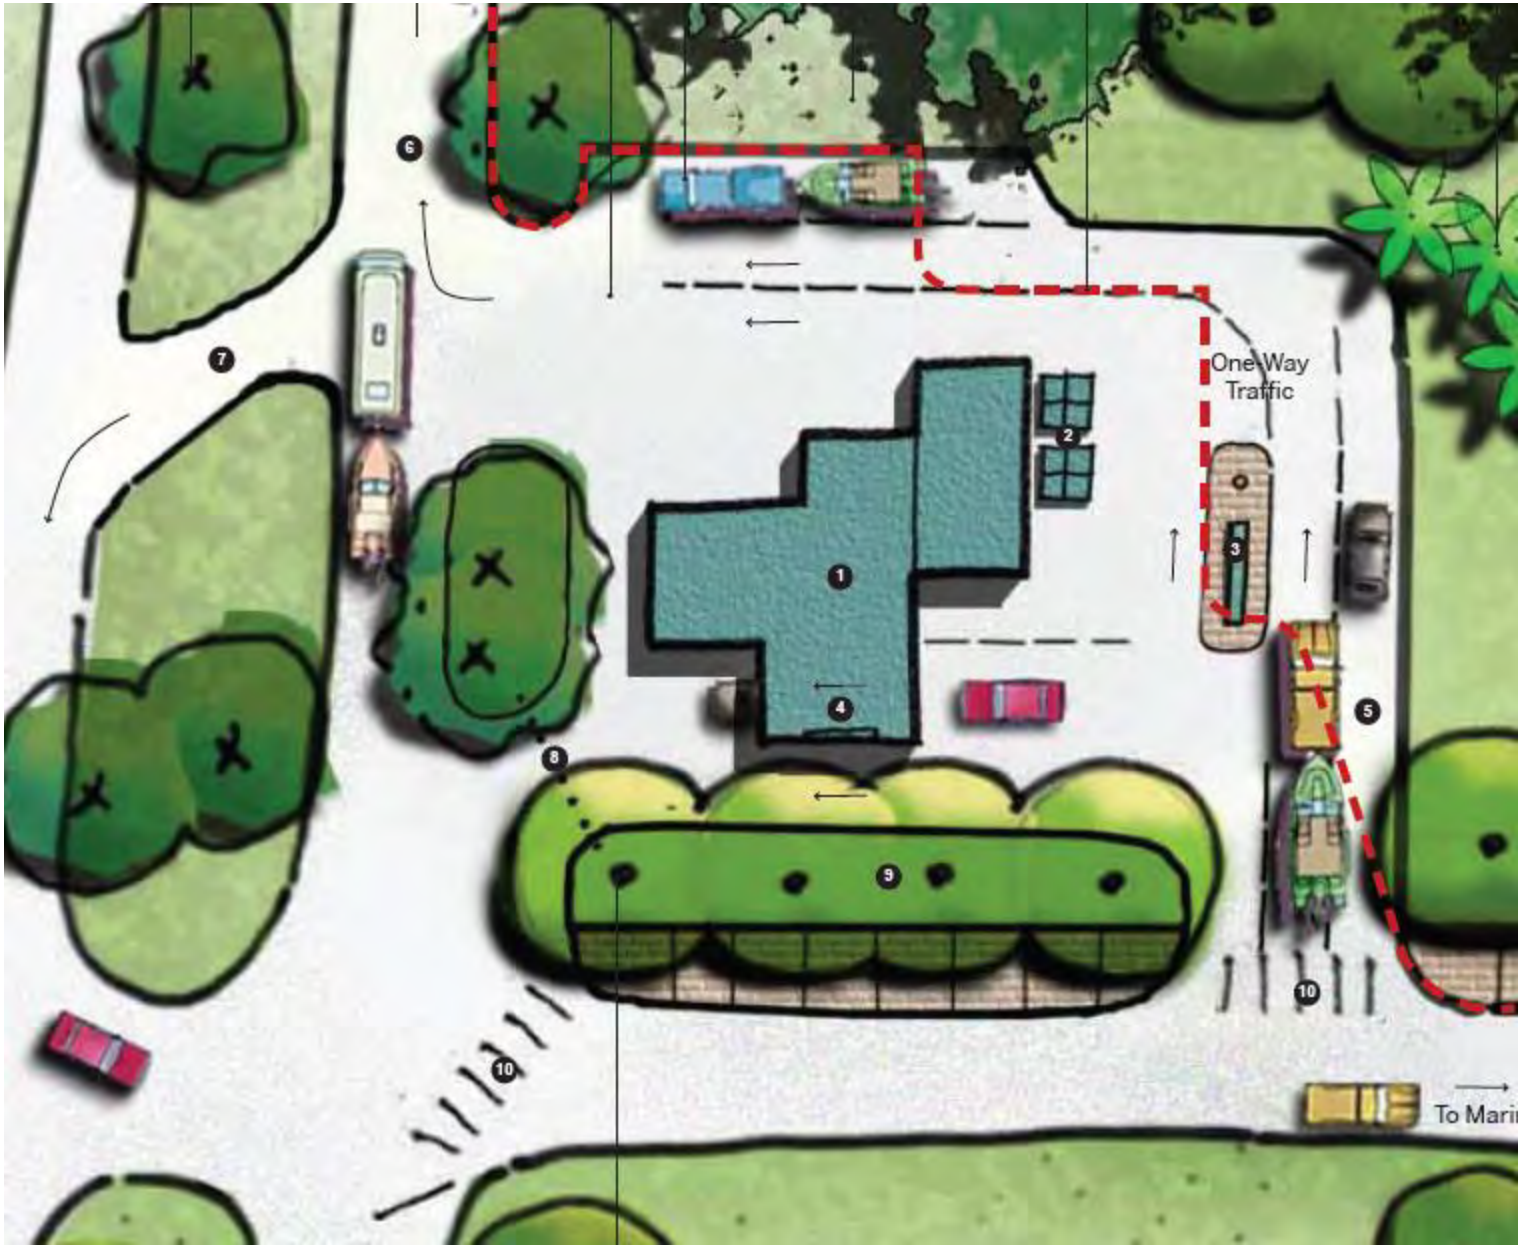
One Way
Traffic
To Mari